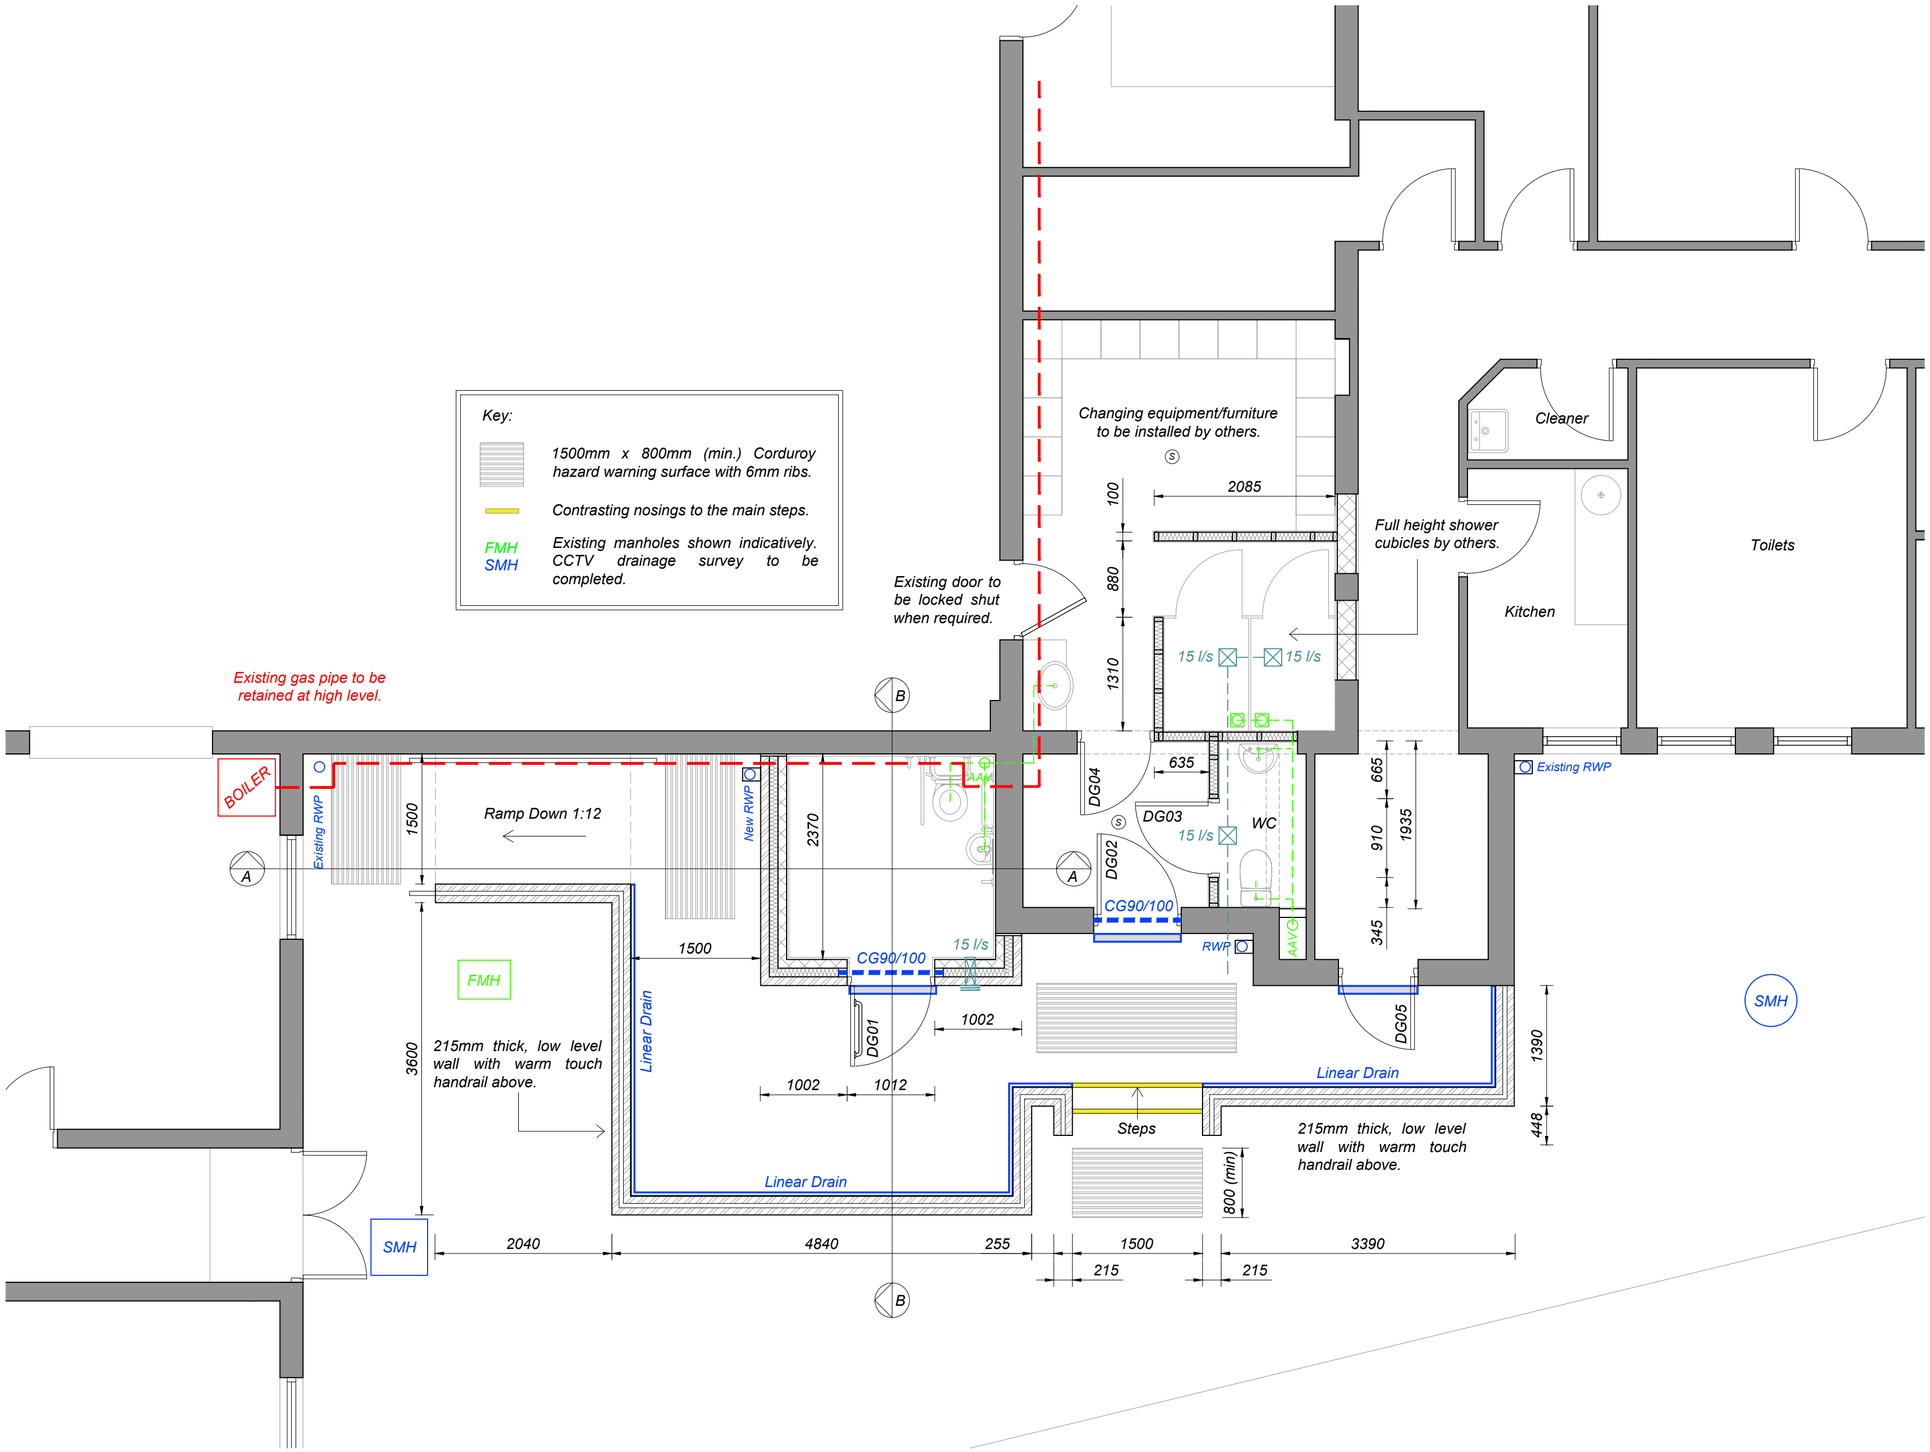

Proposed Floor Plan - scale 1:50

0 0.5 1 2 3 4 5
Metres at scale 1:50

Do not scale from this drawing, work to given dimensions. All dimensions to be checked on site. Any discrepancies with this drawing to be reported and clarified prior to commencing work on site. ADM Surveyors Ltd accept no responsibility for works not undertaken fully in accordance with this drawing and relevant specifications.

Copyright © ADM Surveyors Limited

North Point:

Notes:

Revision Log:

Rev:	Description:	By:	Date:

Project: Cosby Village Hall, Park Road, Cosby, LE9 1RN

Client: Cosby Parish Council

Scale: 1:50

Drawing Issue: Construction

Date: 06.01.2021

Drawn by: TR

Checked by: TR

Paper Size: A2

Drawing Title: Proposed Floor Plan

Drawing Number: 3505.C004

Revision Number: /

ADM Surveyors
Chartered Quantity & Building Surveyors
Suite 1, Rosehill, 165 Lutterworth Road, Blaby, Leicester, LE8 4DX
Tel: 0116 2775527
www.admsurveyors.co.uk
RICS LABC CIAT CHARTERED PRACTICE